SHEET NOTES

1. REFER TO SHEET A7 FOR SCHEDULE FINISH KEY.
2. REFERENCE FINISH LEGEND AND SPECIFICATIONS FOR PAINT, PLASTIC LAMINATE.
3. ALL COUNTER SUPPORT LEGS SHALL BE FIXED LENGTHS. ADJUSTABLE LEGS WILL NOT BE ALLOWED.

KEYNOTES

6.24 48" HIGH WAINSCOT

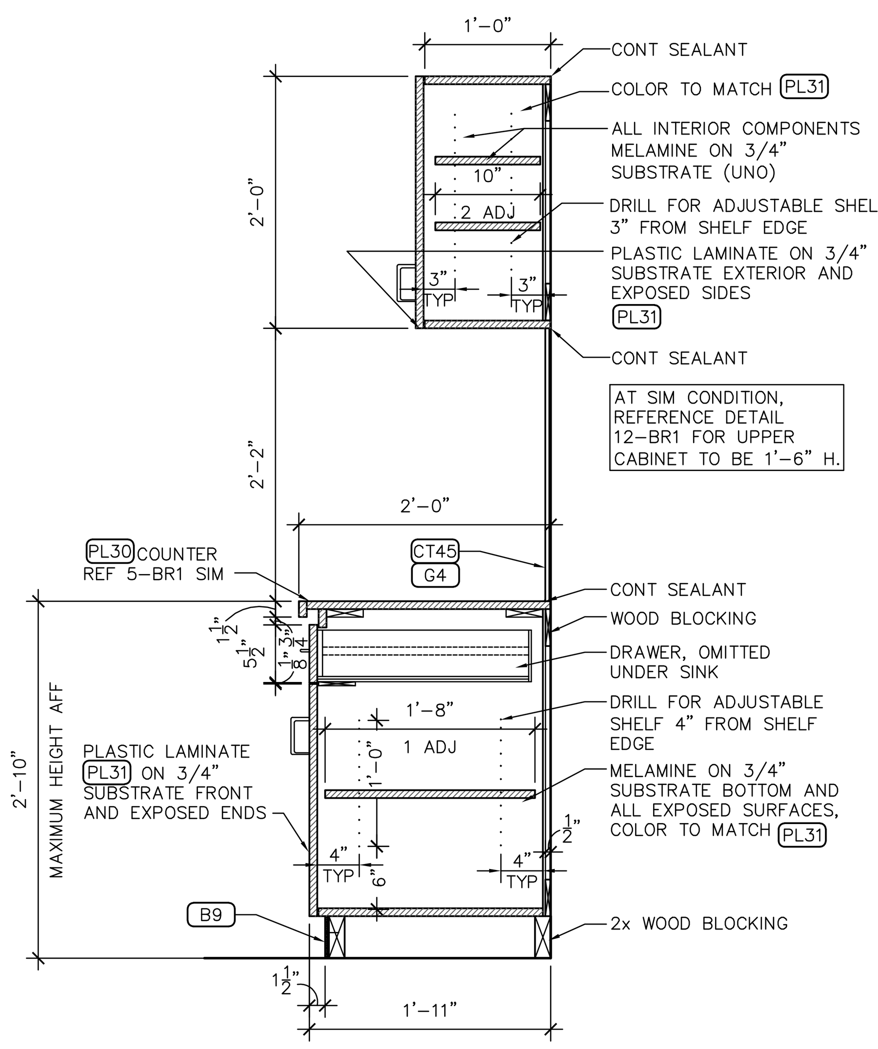

13 BASE CABINET SECTION
1" = 1'-0"

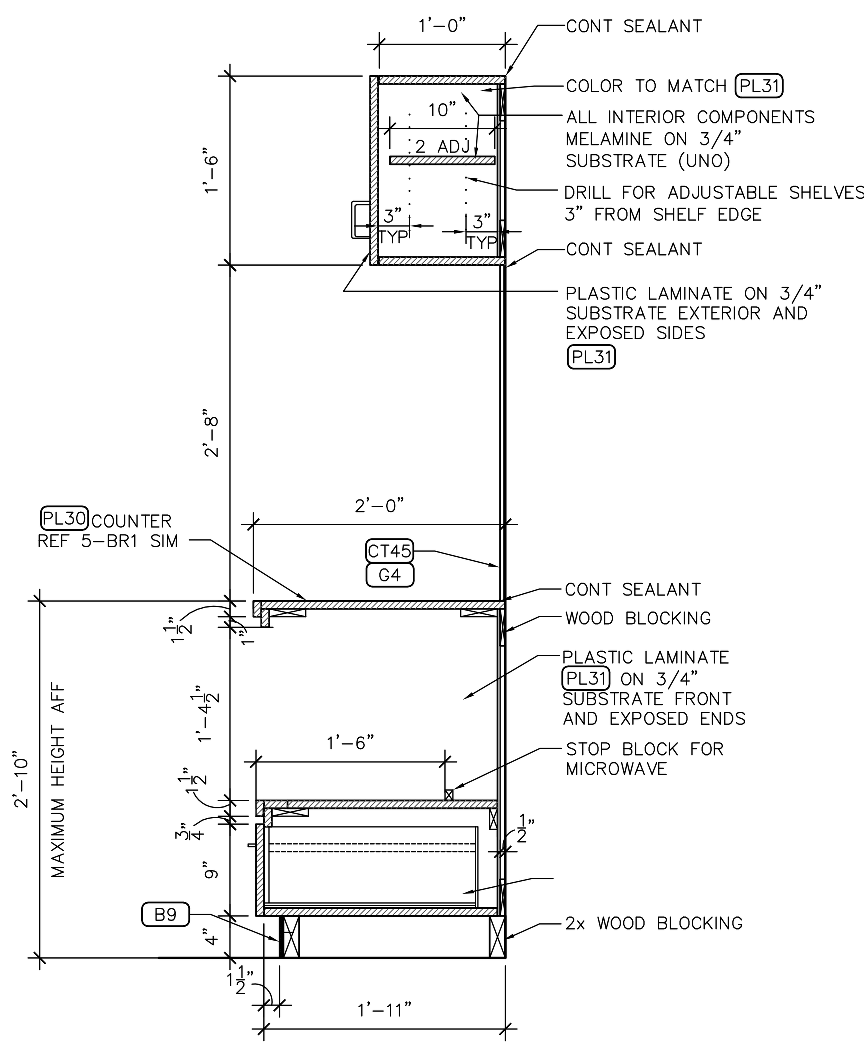

12 BASE CABINET SECTION
1" = 1'-0"

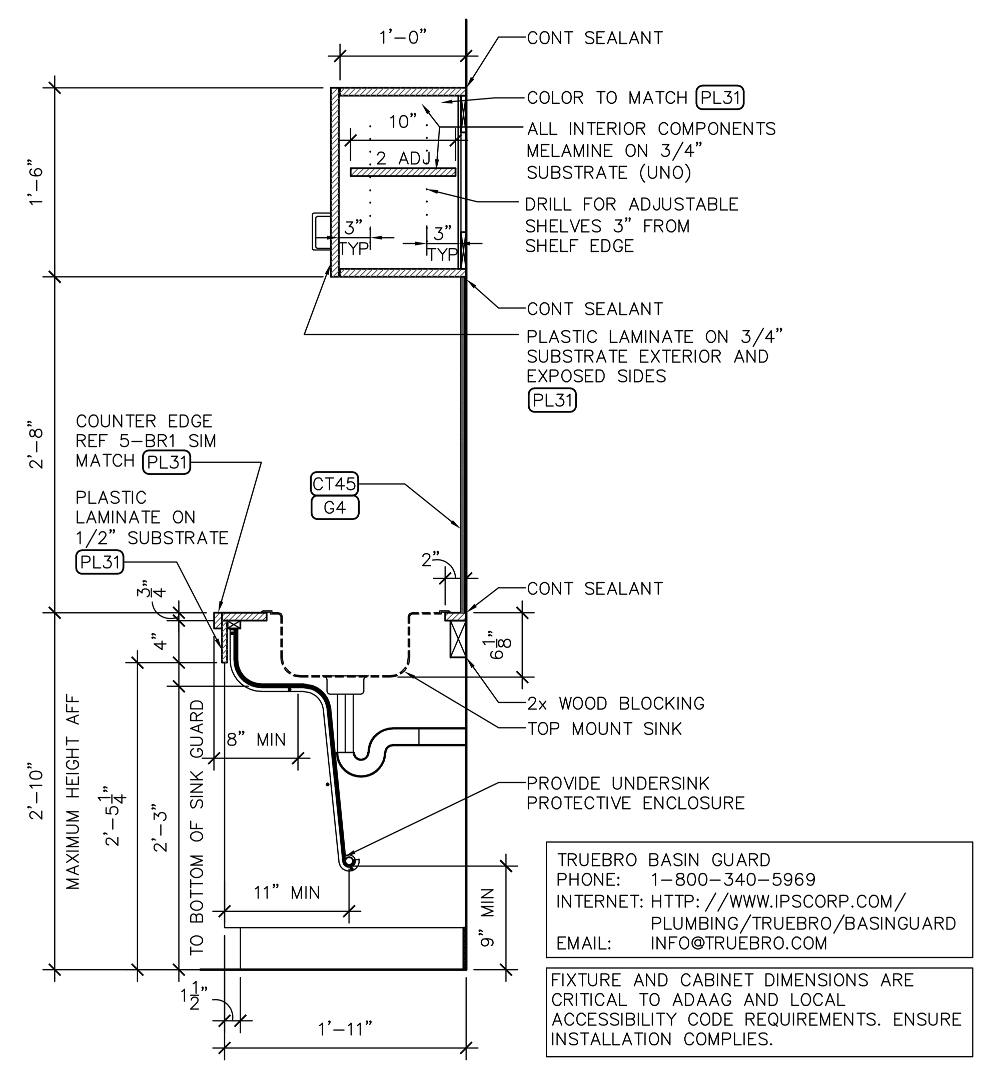

11 HC SINK APRON AND UPPER CABINET SECTION
1" = 1'-0"

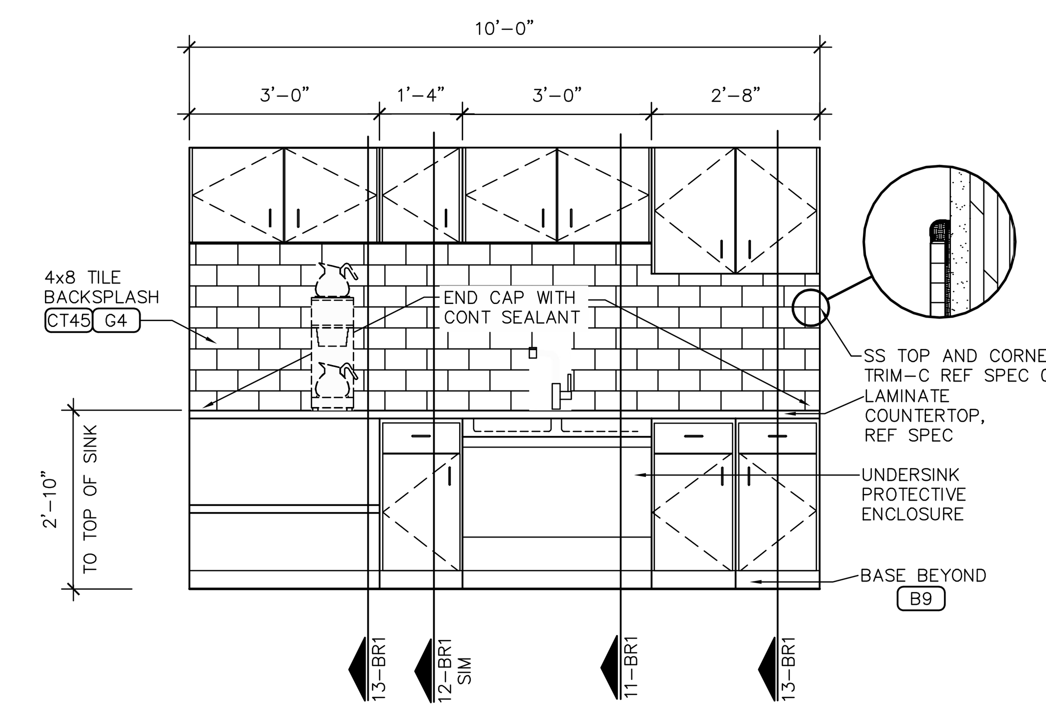

10 BREAKROOM CABINET ELEVATION
1/2" = 1'-0"

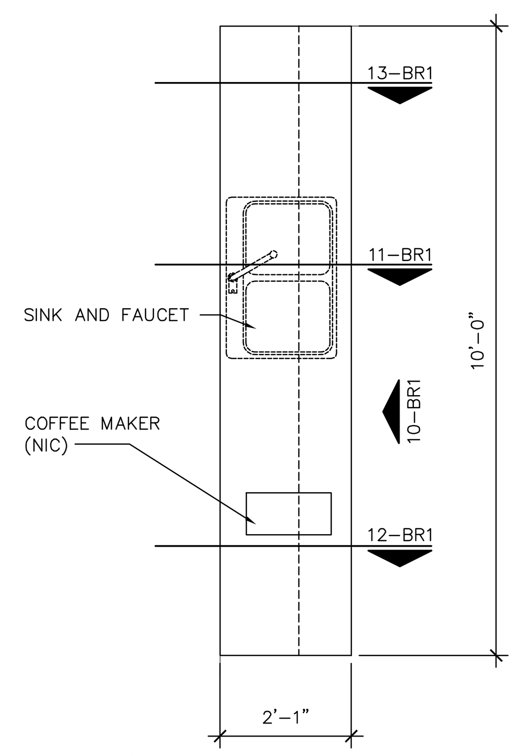

9 CABINET PLAN
1/2" = 1'-0"

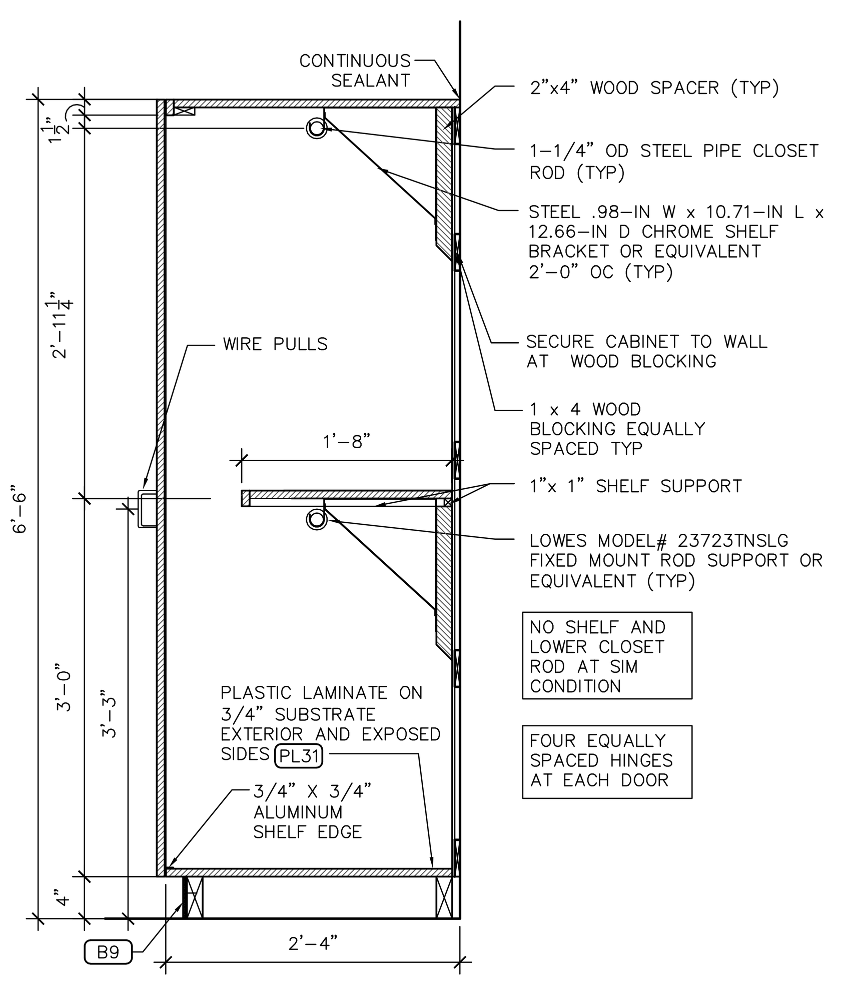

8 COAT RACK SECTION
1" = 1'-0"

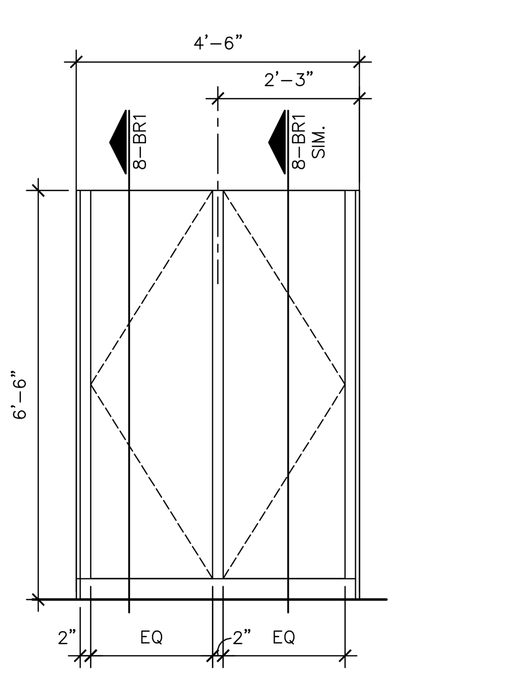

7 COAT RACK ELEVATION
1/2"=1'-0" 072712 A091-003-F

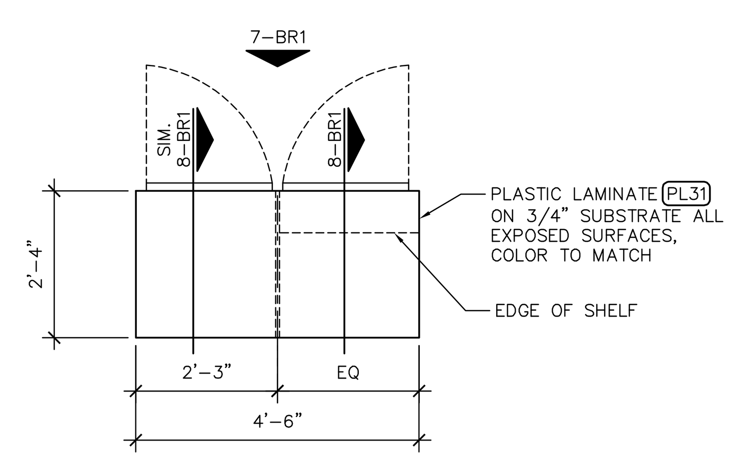

6 COAT RACK PLAN
1/2"=1'-0" 121715 A93-10

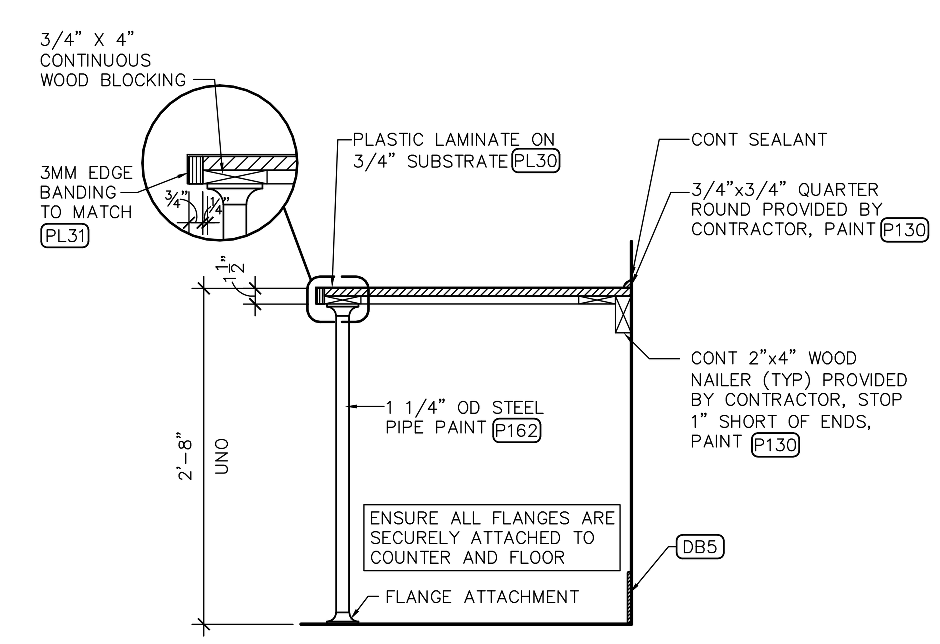

5 COUNTER SECTION
1"=1'-0"

151 BREAKROOM	
WALL FINISHES	
	REF 2-BR1 FOR FINISH INFORMATION.
FLOOR	
	EC: EXISTING FLOORING TO REMAIN.
CEILING	
	LAY-IN: CLEAN CEILING GRID, AIR GRILLES,/DIFFUSERS, SECURITY GLOBES AND SPRINKLER HEADS. CLEAN LIGHT LENSES UNO. REPLACE ANY DAMAGED ITEMS. REPLACE CEILING TILES. (CEILING FINISH ACT1)

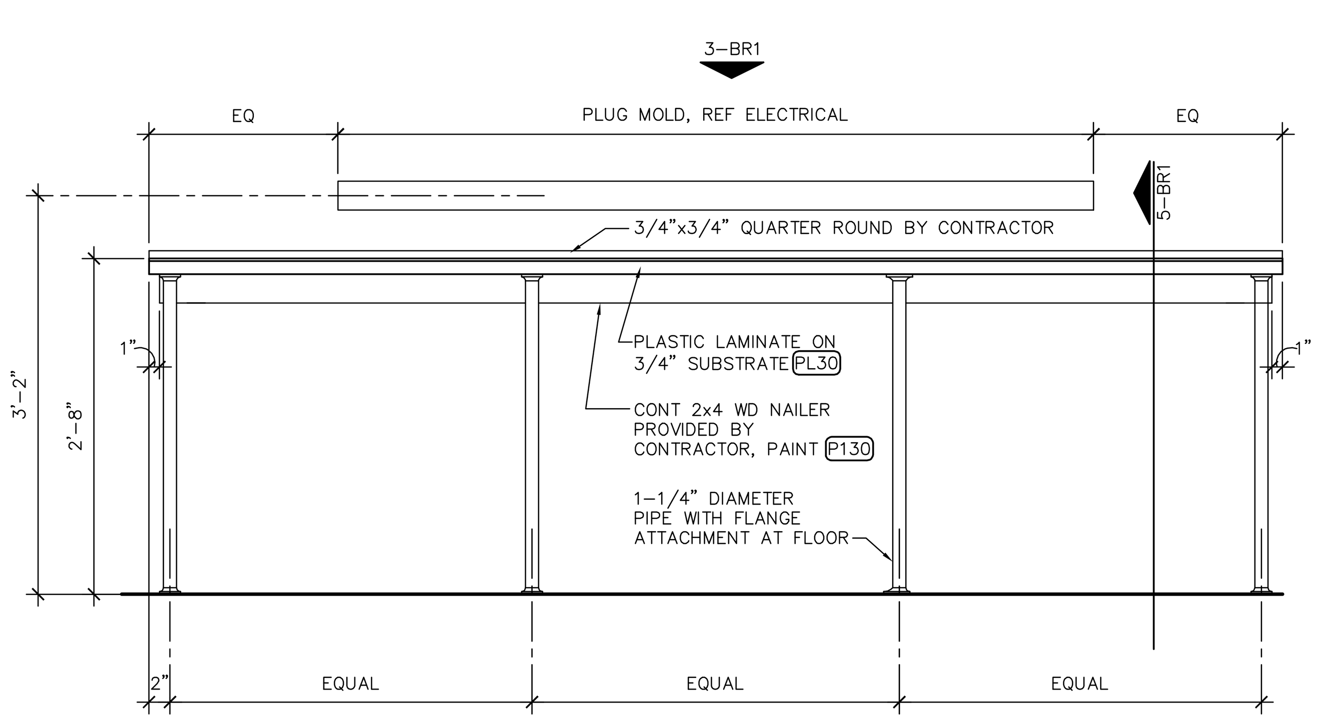

4 COUNTER ELEVATION
1"=1'-0"

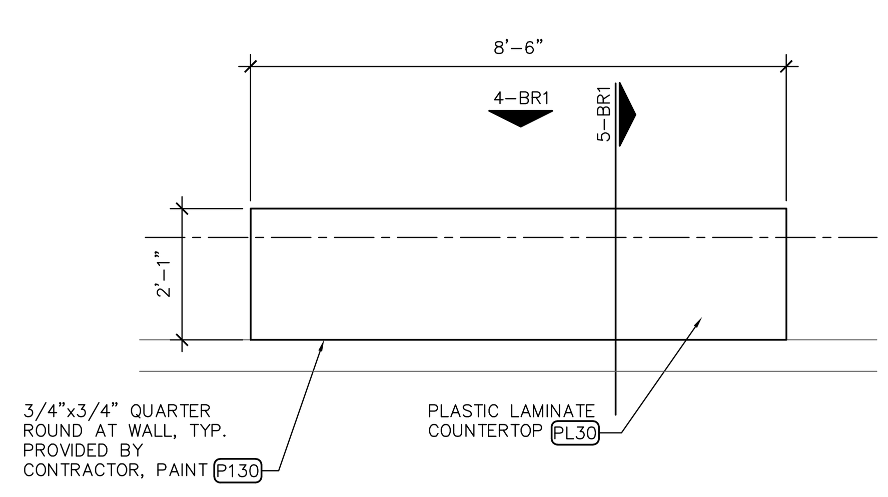

3 COUNTERTOP PLAN
1/2"=1'-0"

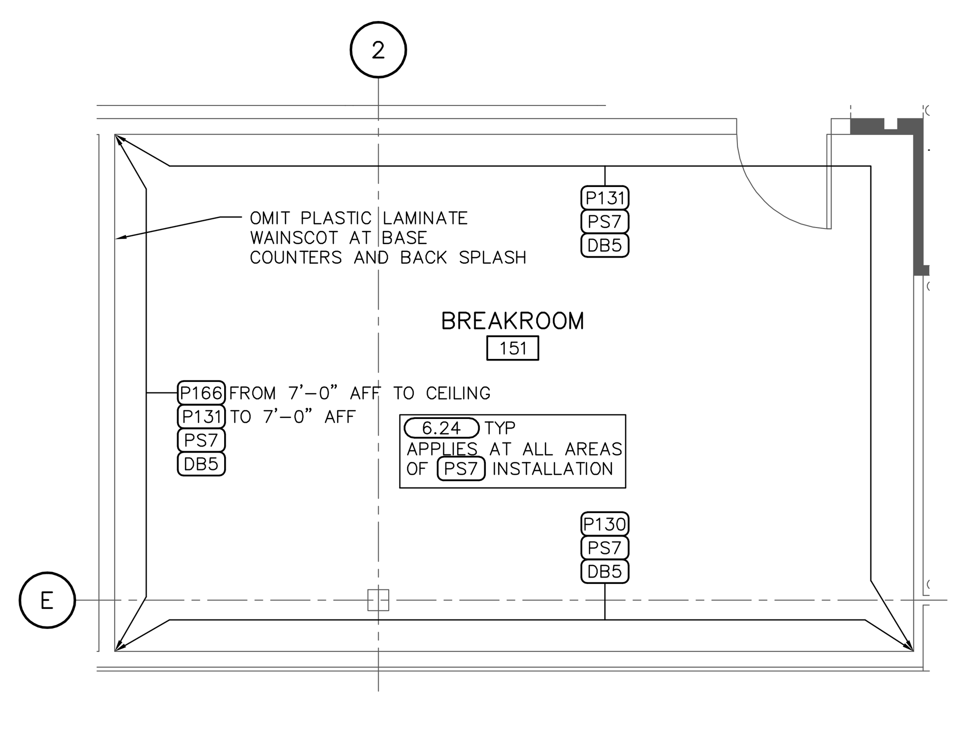

2 BREAKROOM FINISH PLAN
1/4" = 1'-0"

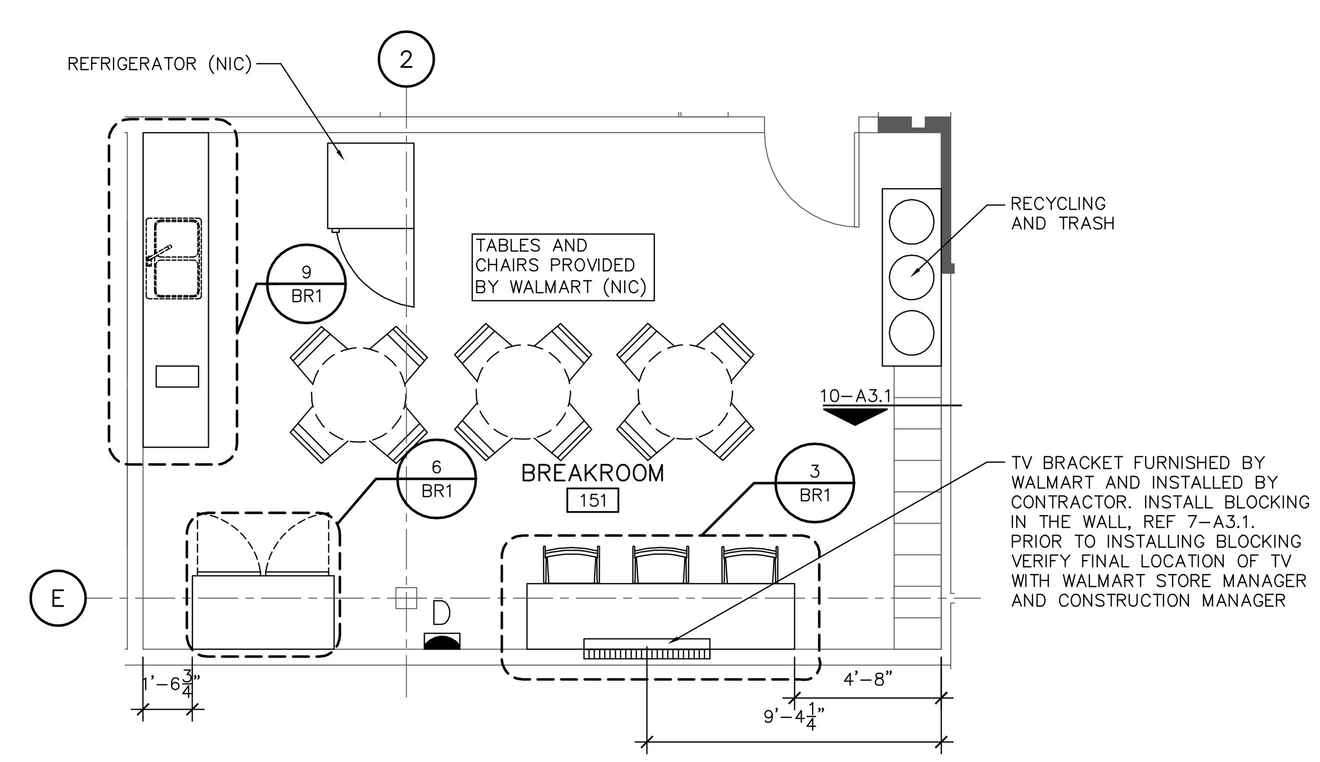

1 BREAKROOM FLOOR PLAN
1/4" = 1'-0"

CYNTERGY
CYNTERGY ARCHITECTURE, PLLC
810 S CINCINNATI
SECOND FLOOR
TULSA, OK 74119
918.877.6000
www.cyntergy.com

STIPULATION FOR REUSE

THIS DRAWING WAS PREPARED FOR USE ON A SPECIFIC SITE AT FORT WORTH, TX CONTEMPORANEOUSLY WITH ITS ISSUE DATE ON 02/12/18, AND IT IS NOT SUITABLE FOR USE ON A DIFFERENT PROJECT SITE OR AT A LATER TIME. USE OF THIS DRAWING FOR REFERENCE OR EXAMPLE ON ANOTHER PROJECT REQUIRES THE SERVICES OF PROPERLY LICENSED ARCHITECTS AND ENGINEERS. REPRODUCTION OF THIS DRAWING FOR REUSE ON ANOTHER PROJECT IS NOT AUTHORIZED AND MAY BE CONTRARY TO THE LAW.

Walmart Neighborhood Market
FORT WORTH, TX
STORE NO.2979-211
GENERAL REMODEL
JOB NUMBER: USMR-006304

ISSUE BLOCK		
	02/12/18	PERMIT/ BID
	30 X 42	SHEET SET

CHECKED BY:	JO
DRAWN BY:	TB
PROTO:	52
PROTO CYCLE:	12/29/17
DOCUMENT DATE:	02/12/18

DOCUMENTS WITHOUT SIGNATURE AND REQUIRED SEAL OF AOR/EOR ARE NOT FOR CONSTRUCTION

JAMES EDWARD TURNER
ARCHITECT OF RECORD

BREAKROOM PLANS AND DETAILS

SHEET: BR1

Feb 12, 2018 – 8:42am – USER tbillbe
W:\Suprctrs\2018 Remodels\2979-211 Fort Worth TX\Drawings\0360 – BR1 BREAKROOM PLANS AND DETAILS – 2979.dwg