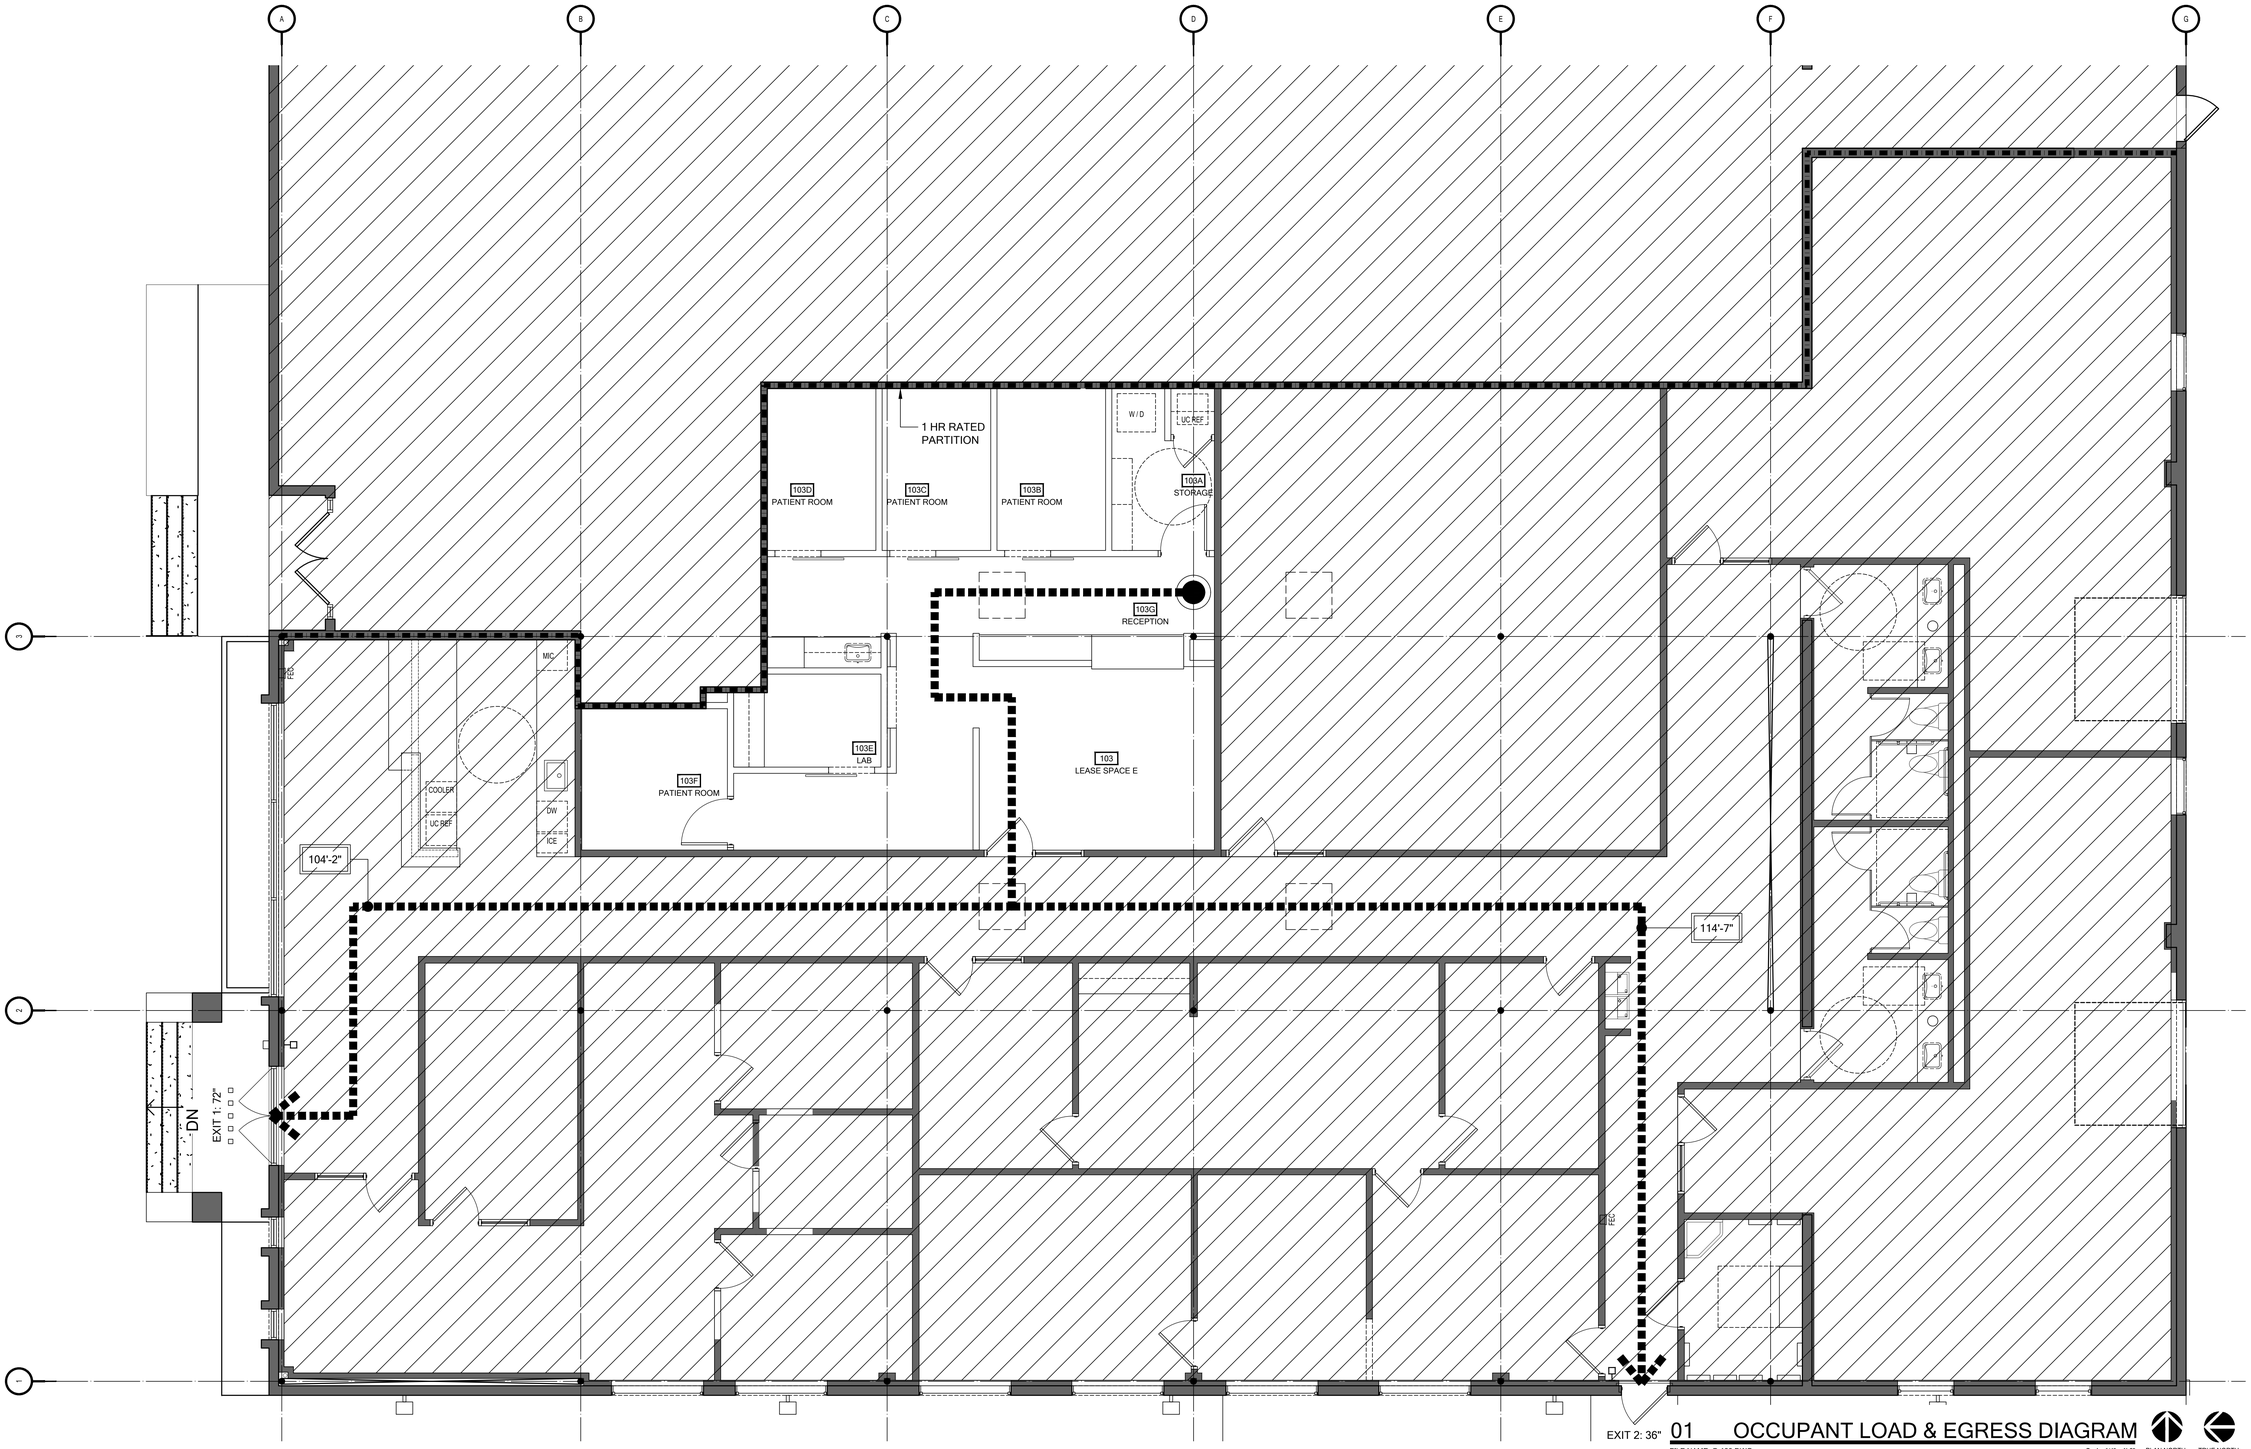

01 OCCUPANT LOAD & EGRESS DIAGRAM

FILE NAME: G-100.DWG

Scale: 1/4" = 1'-0"

PLAN NORTH

TRUE NORTH

OCCUPANT LOADS	SQ. FT.	OCCUPANT LOAD FACTOR	OCCUPANT LOAD
GENERAL OFFICE USE, CALCULATED AS BUSINESS AREA.	942	100	10
ACCESSORY STORAGE ROOMS, MECHANICAL, ELECTRICAL OR EQUIPMENT ROOMS	71	300	1
	1,013		11

EXIT WIDTH REQUIREMENTS

EXIT WIDTH REQUIRED:
1ST FLOOR - 11 OCCUPANTS
32" CODE MINIMUM

EXIT WIDTH PROVIDED:
STAIRS NOT APPLICABLE
DOORS 1 @ 3'-0" (2'-8" CLEAR) = 32 INCHES
1 @ 6'-0" (5'-8" CLEAR) = 68 INCHES
TOTAL = 100 INCHES

gff INTERIORS

2808 Fairmount Street, Suite 300
Dallas, Texas 75201 | 214.303.1500

3300 West 7th Street, Suite 110
Fort Worth, Texas 76107 | 817.303.1500

FUSION MEDICAL AESTHETICS
THE FOUNDRY: WHEELHOUSE II

2625 WHITMORE STREET, LEASE SPACE E
FORT WORTH, TX 76107

No.	Date	Revision

MT Drawn

RH Approved

REGISTERED ARCHITECT RUSSELL DON HOOD 21372 STATE OF TEXAS

OCCUPANT LOAD DIAGRAM

Project No.	17211.00
Date	01.12.18

G-100